
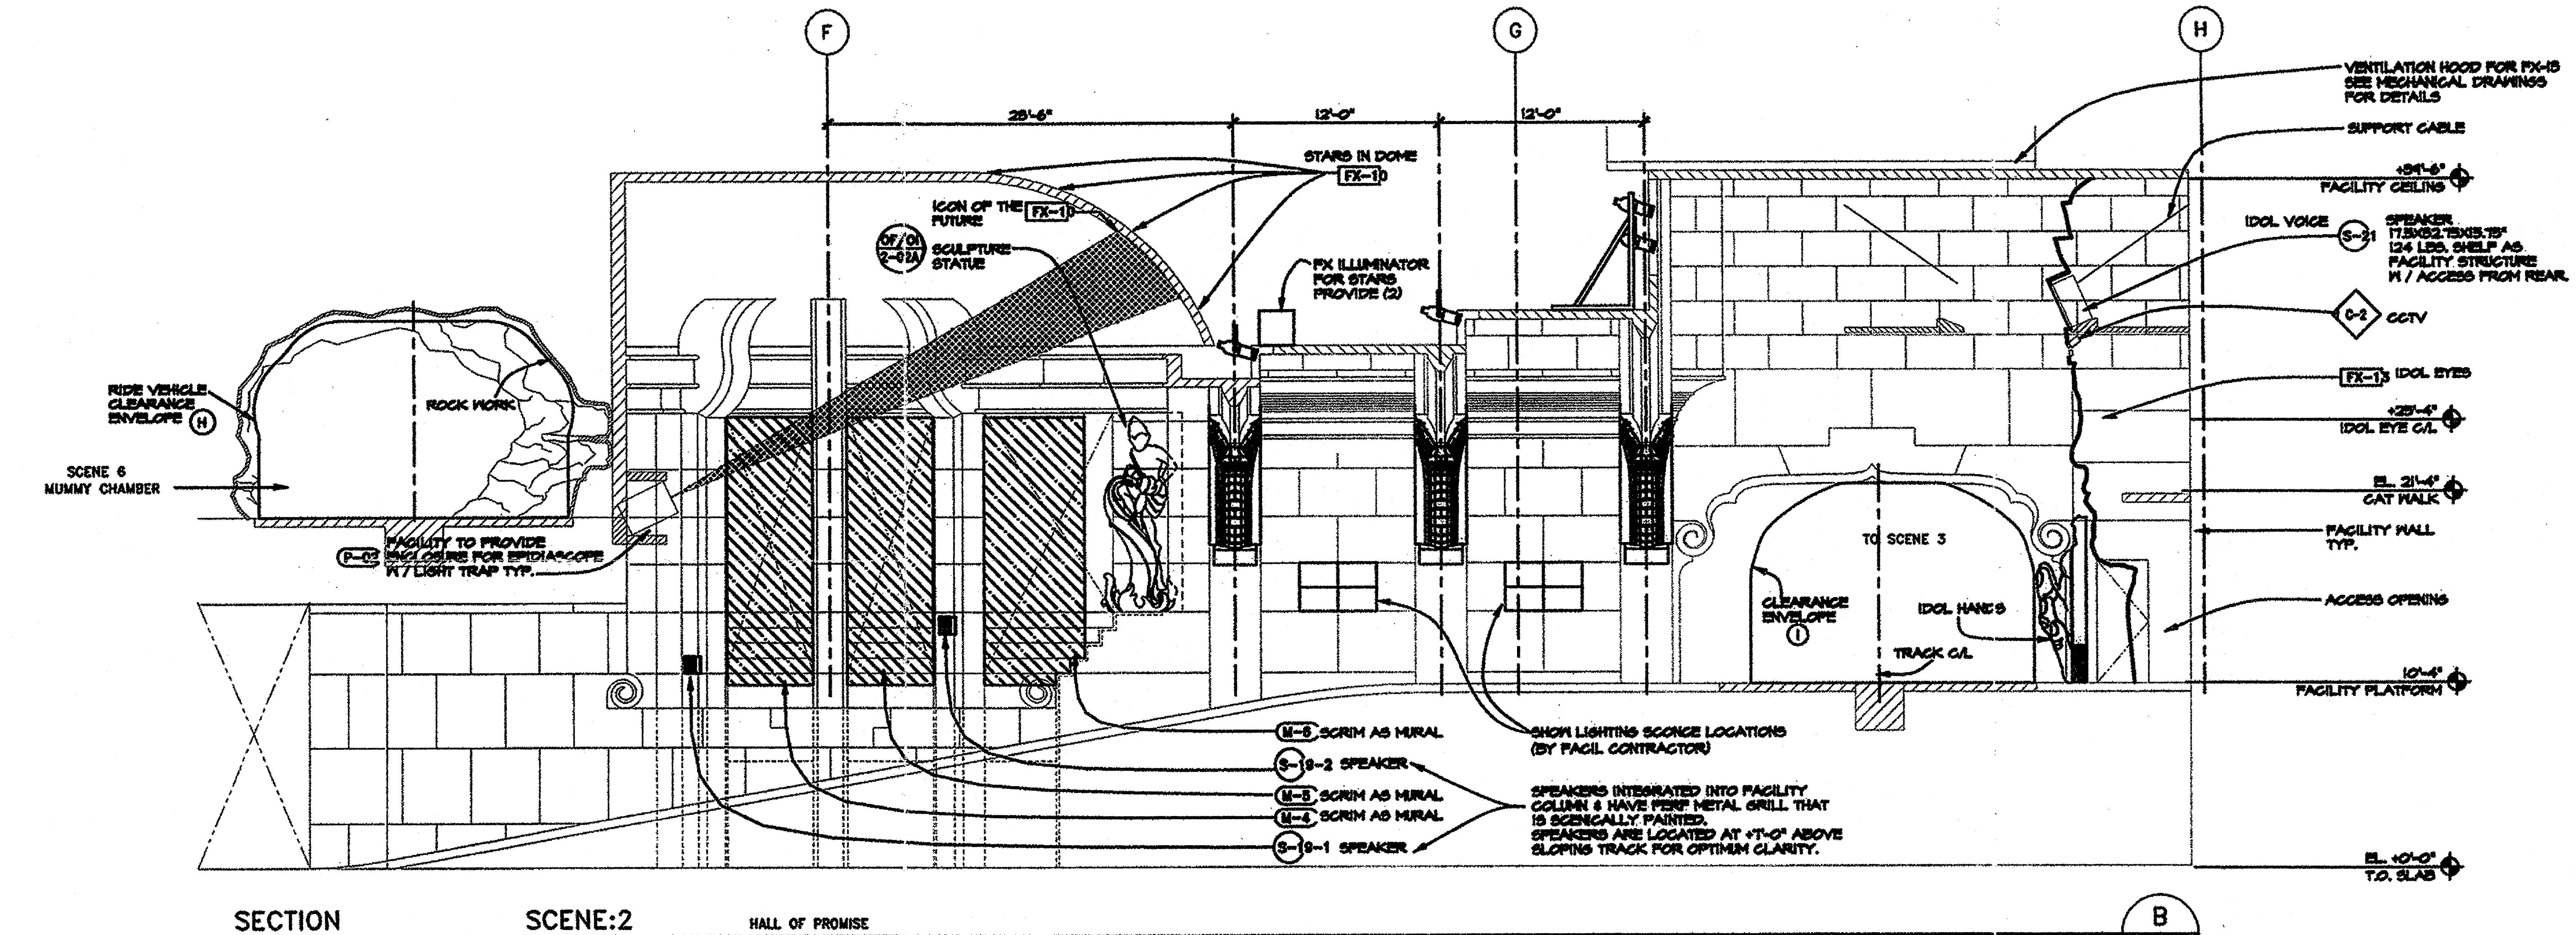


SECTION SCENE:2 HALL OF PROMISE

SCALE:1/4"=1'-0"

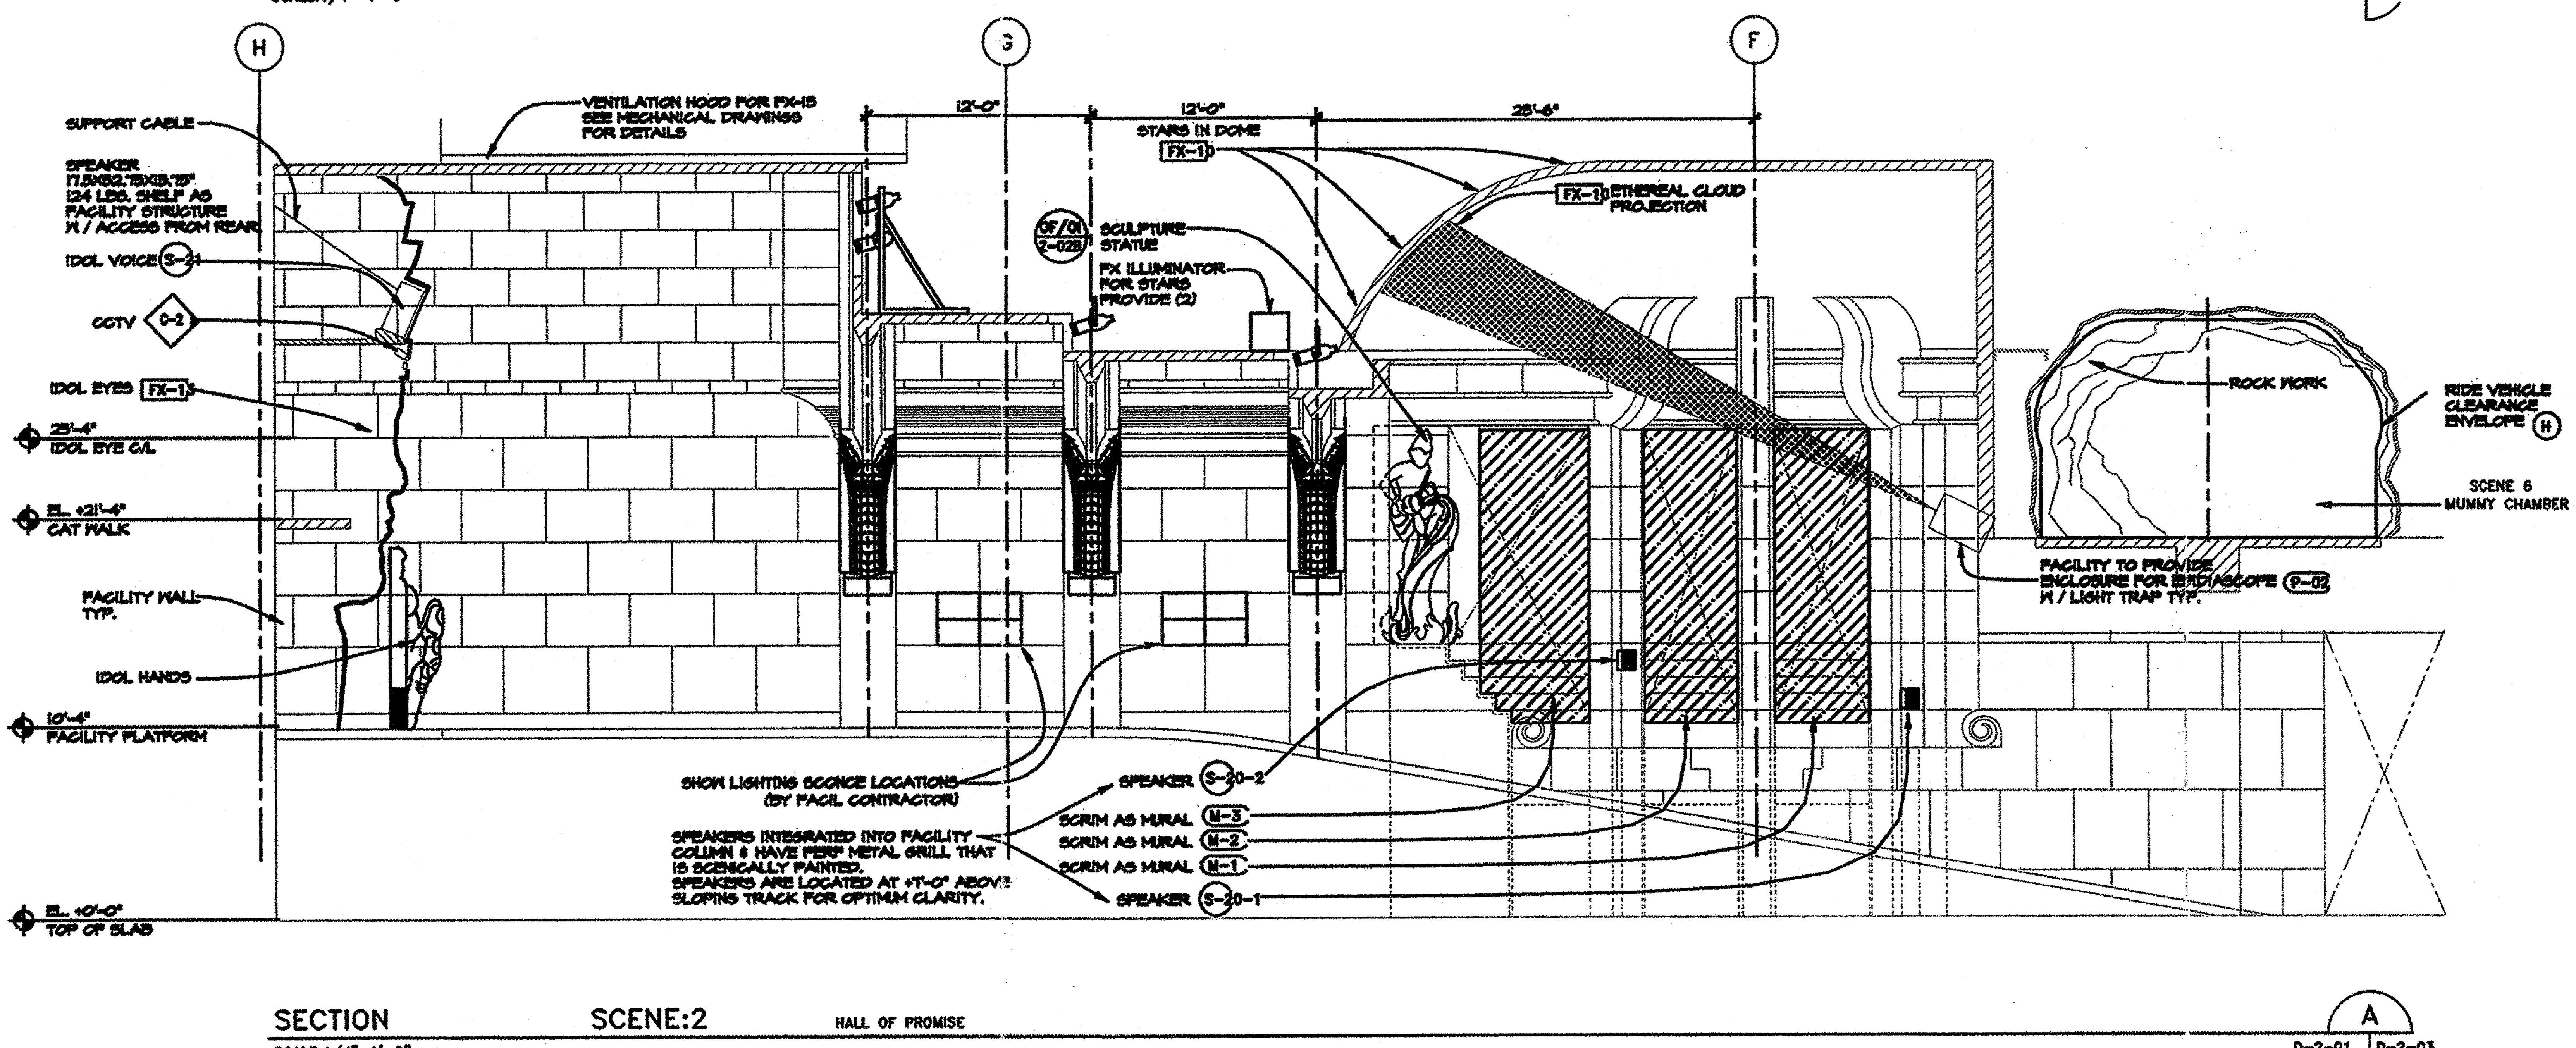

SECTION SCENE:2 HALL OF PROMISE

SCALE:1/4"=1'-0"

GENERAL NOTES:

- SHOW SET DRAWINGS SERVE AS A COORDINATION TOOL DESCRIBING THE FORM AND DESIGN OF THE SHOW. FINAL FINISH AND CHARACTER IS DETERMINED BY THE ART DIRECTOR.
- REFER TO MODEL AND ILLUSTRATIONS FOR GENERAL ART DIRECTION AND INTENT (CHARACTER AND THEMING).
- REFER TO FACILITY DRAWINGS FOR CURRENT STRUCTURAL AND ARCHITECTURAL INFORMATION.

ISSUE NO.	APPR. BY	DATE	ISSUED FOR
2		12/10/93	FACILITY COMPLETION PACKAGE
1		9/24/93	95% RELEASE FOR PRODUCTION

DESCRIPTION OF REVISIONS

NOTICES:

CONTRACTOR SHALL VERIFY ALL CONDITIONS ON JOB SITE & NOTIFY THE THE PROJECT DESIGNER OF ANY VARIATIONS FROM DIMENSIONS SHOWN ON THESE DRAWINGS BEFORE PROCEEDING WITH ANY CONSTRUCTION.

KEY PERSONS AND APPROVALS

PROJECT MANAGER: DAVID TODD	DRAWN: D ROBERTS
FACILITY DESIGN MANAGER:	CHECKED:
PROJECT SHOW PRODUCER: SUSAN BONDS	APPROVED:
PROJECT SHOW SET DESIGNER: DAVID EDMINSTER	DATE: 8/11/93 · I.F.No. D-2-03

Walt Disney Imagineering
1401 Flower Street
Glendale, CA 91221-5020
(818) 544-6500

PROJECT DESIGNED FOR:

Disneyland®

ANAHEIM, CALIFORNIA

PROJECT AREA: ADVENTURELAND

UNIT NAME: INDIANA JONES EXPEDITIONS

W.B.S. NO.:

SHEET TITLE: SCENE 2 SECTIONS HALL OF PROMISE

PHASE: CD

PROJECT CODE NUMBER:

DRAWING NO.: D-2-03 REVISION NO.: △

NAME: P:\SHARED\INDY\AF\DD\WF\SC2\D-2-03.DWG DATE: DEC 14, 1993 TIME: 3:47 PM